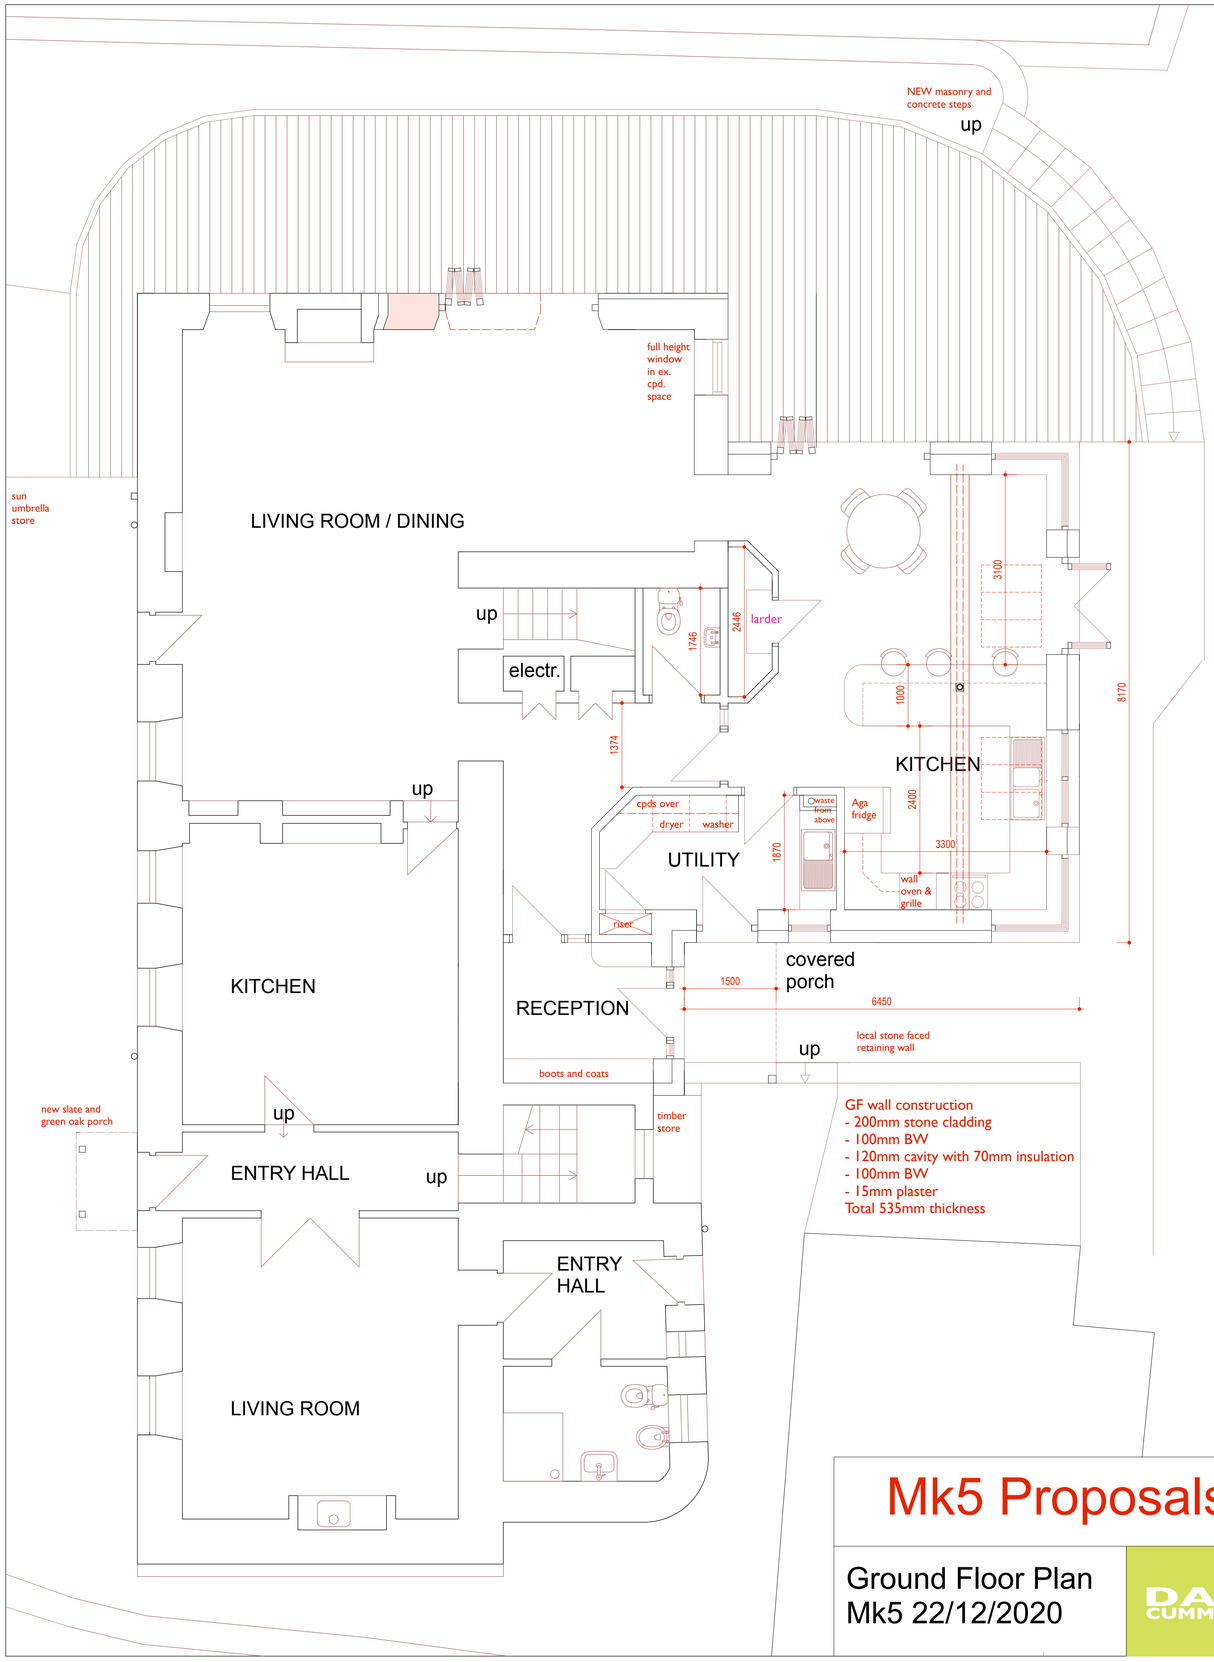

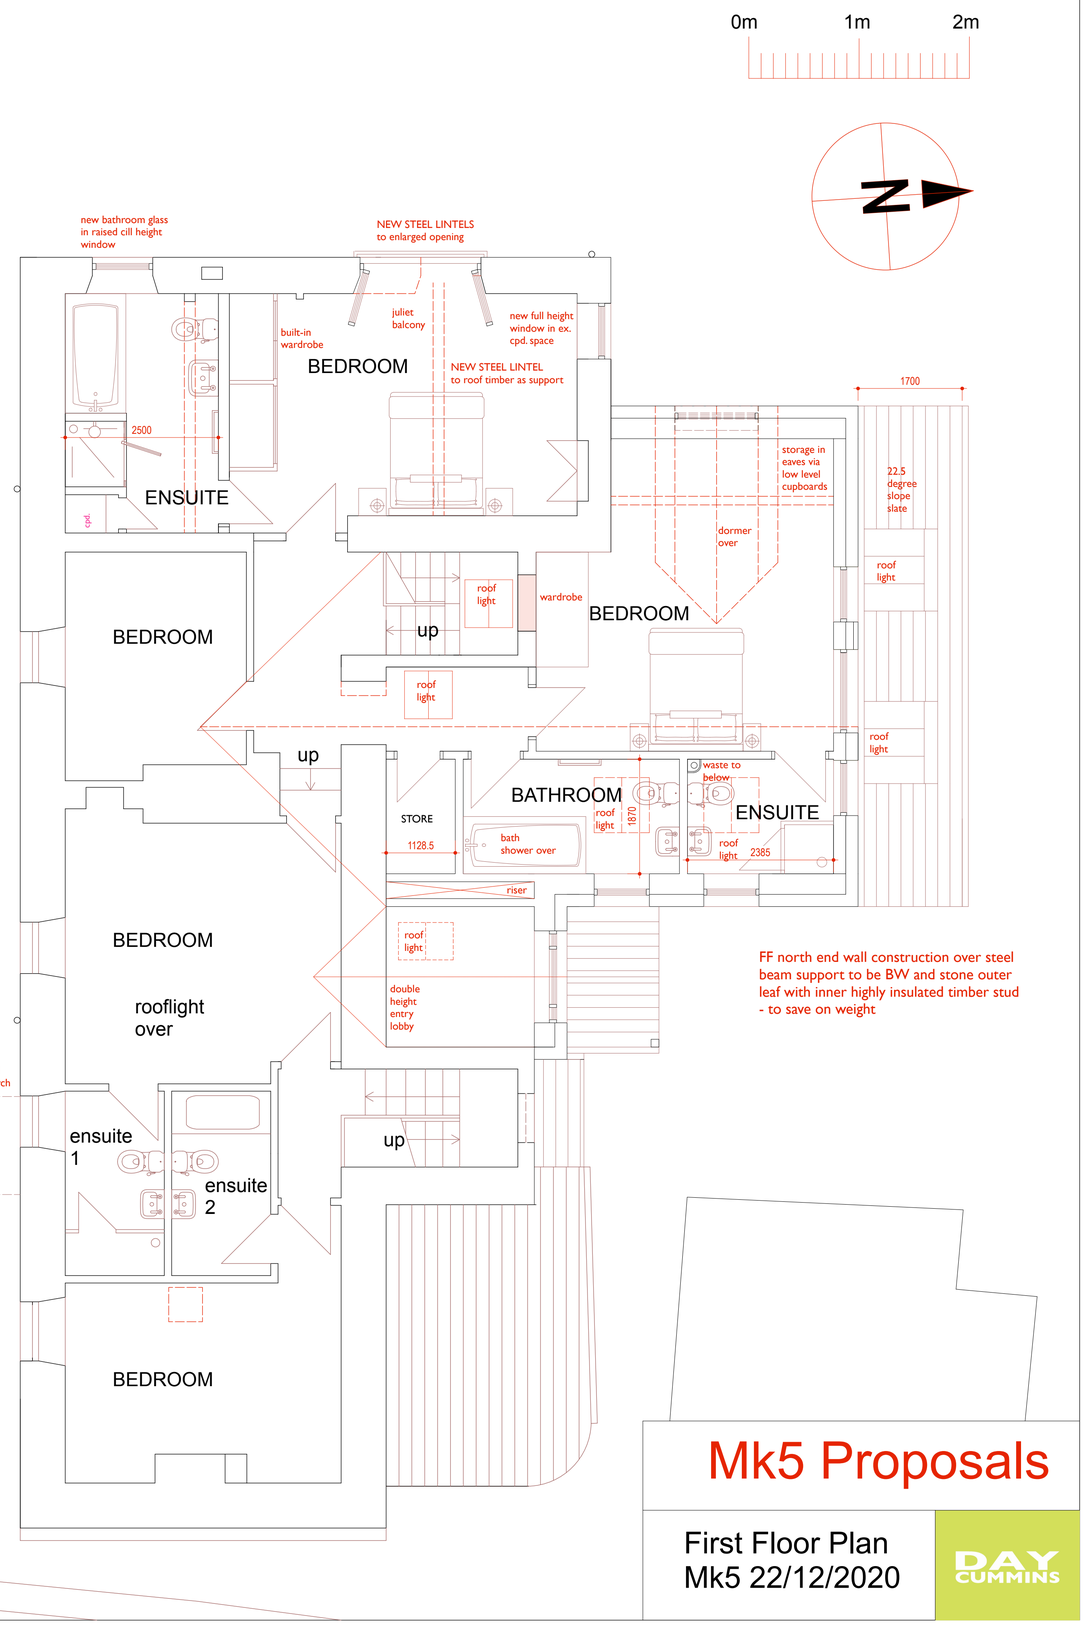

Mk5 Proposals

Ground Floor Plan
Mk5 22/12/2020

DAY CUMMINS

Mk5 Proposals

First Floor Plan
Mk5 22/12/2020

DAY CUMMINS